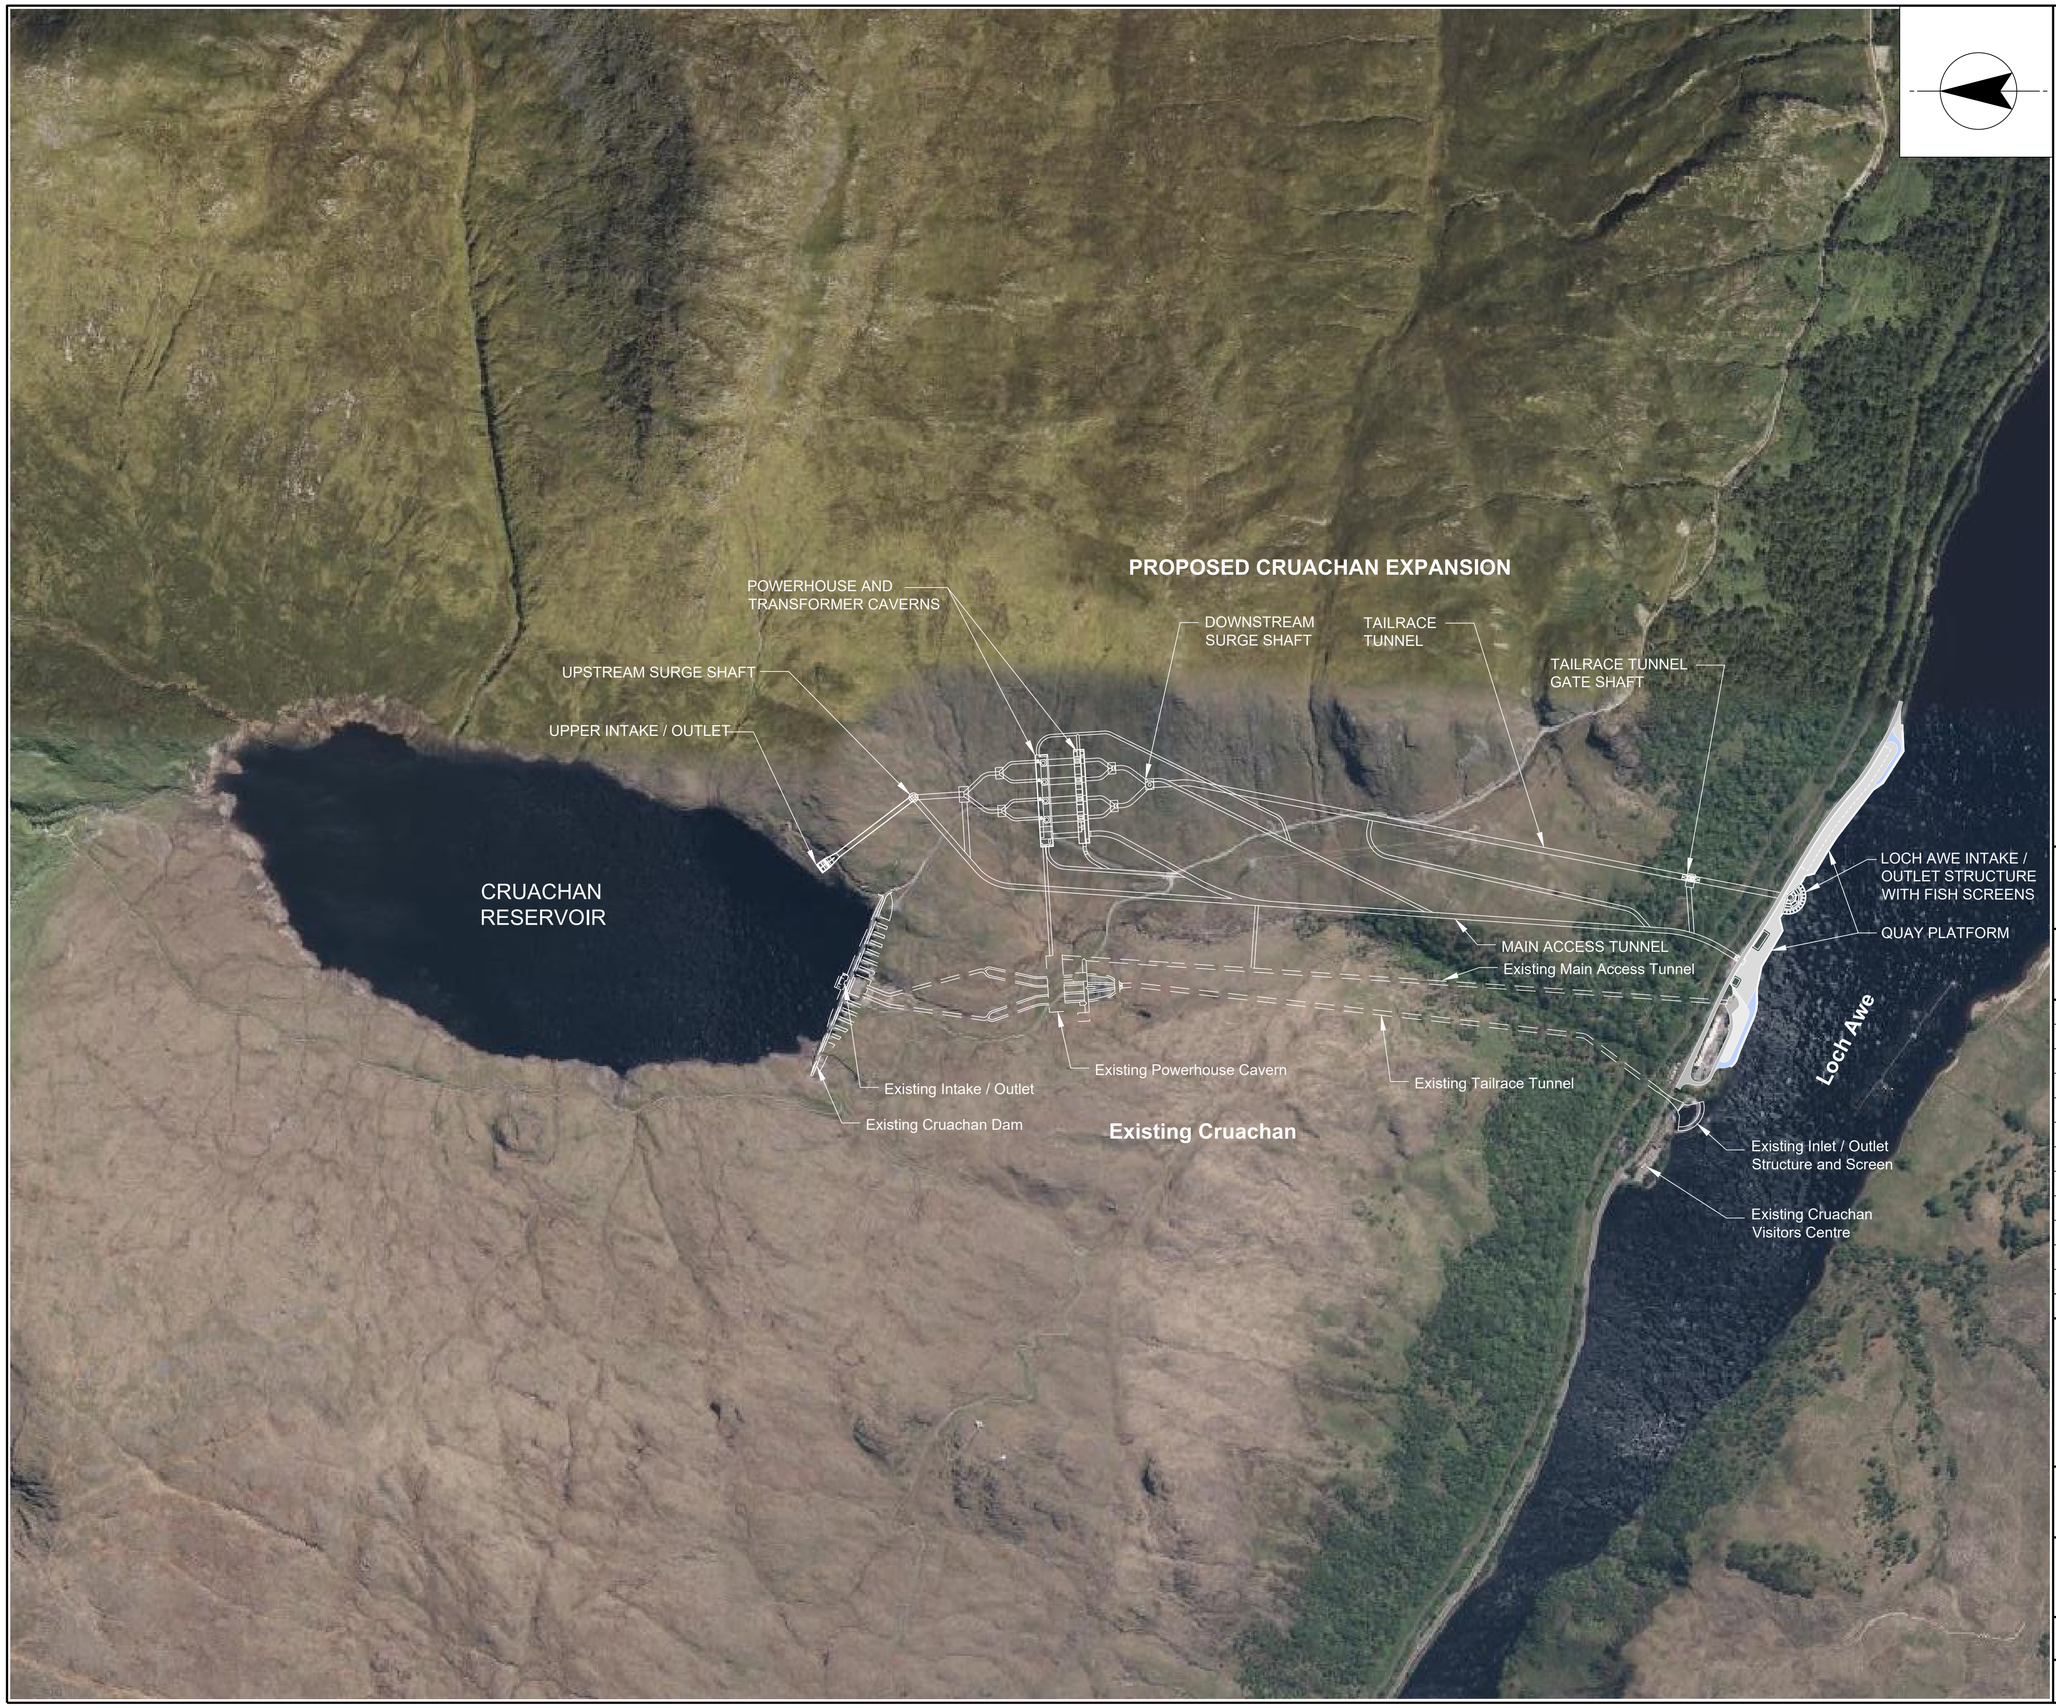

NOTES

1. THIS DRAWING IS FOR VISUALISATION PURPOSE ONLY AND SHALL NOT BE SCALED.

CURRENT VERSION INFORMATION

THIS DRAWING IS ISSUED BY STANTEC UK SUBJECT TO THE CONDITIONS THAT IT IS NOT COPIED EITHER IN WHOLE OR IN PART OR DISCLOSED TO THIRD PARTIES UNLESS PRIOR WRITTEN AUTHORISATION IS GIVEN BY STANTEC UK

PREVIOUS VERSIONS OF THIS DRAWING SHOULD BE STAMPED SUPERSEDED OR DESTROYED

DO NOT SCALE THIS DRAWING - IF IN DOUBT ASK

DATE	DRWN	CHKD	REVD	VER	REASON FOR ISSUE
16.05.22	RAB	SS	CS	A	FOR INFORMATION

DRAX CRUACHAN EXPANSION LTD
CRUACHAN 2

PROJECT LAYOUT
VISUALISATION ON TOPOGHRAPHY

CONTRACT NO.	SCALE	MASTER SIZE
001	NTS	A1

DRAWING NO.	VERSION
331201086/001/C/0100	A